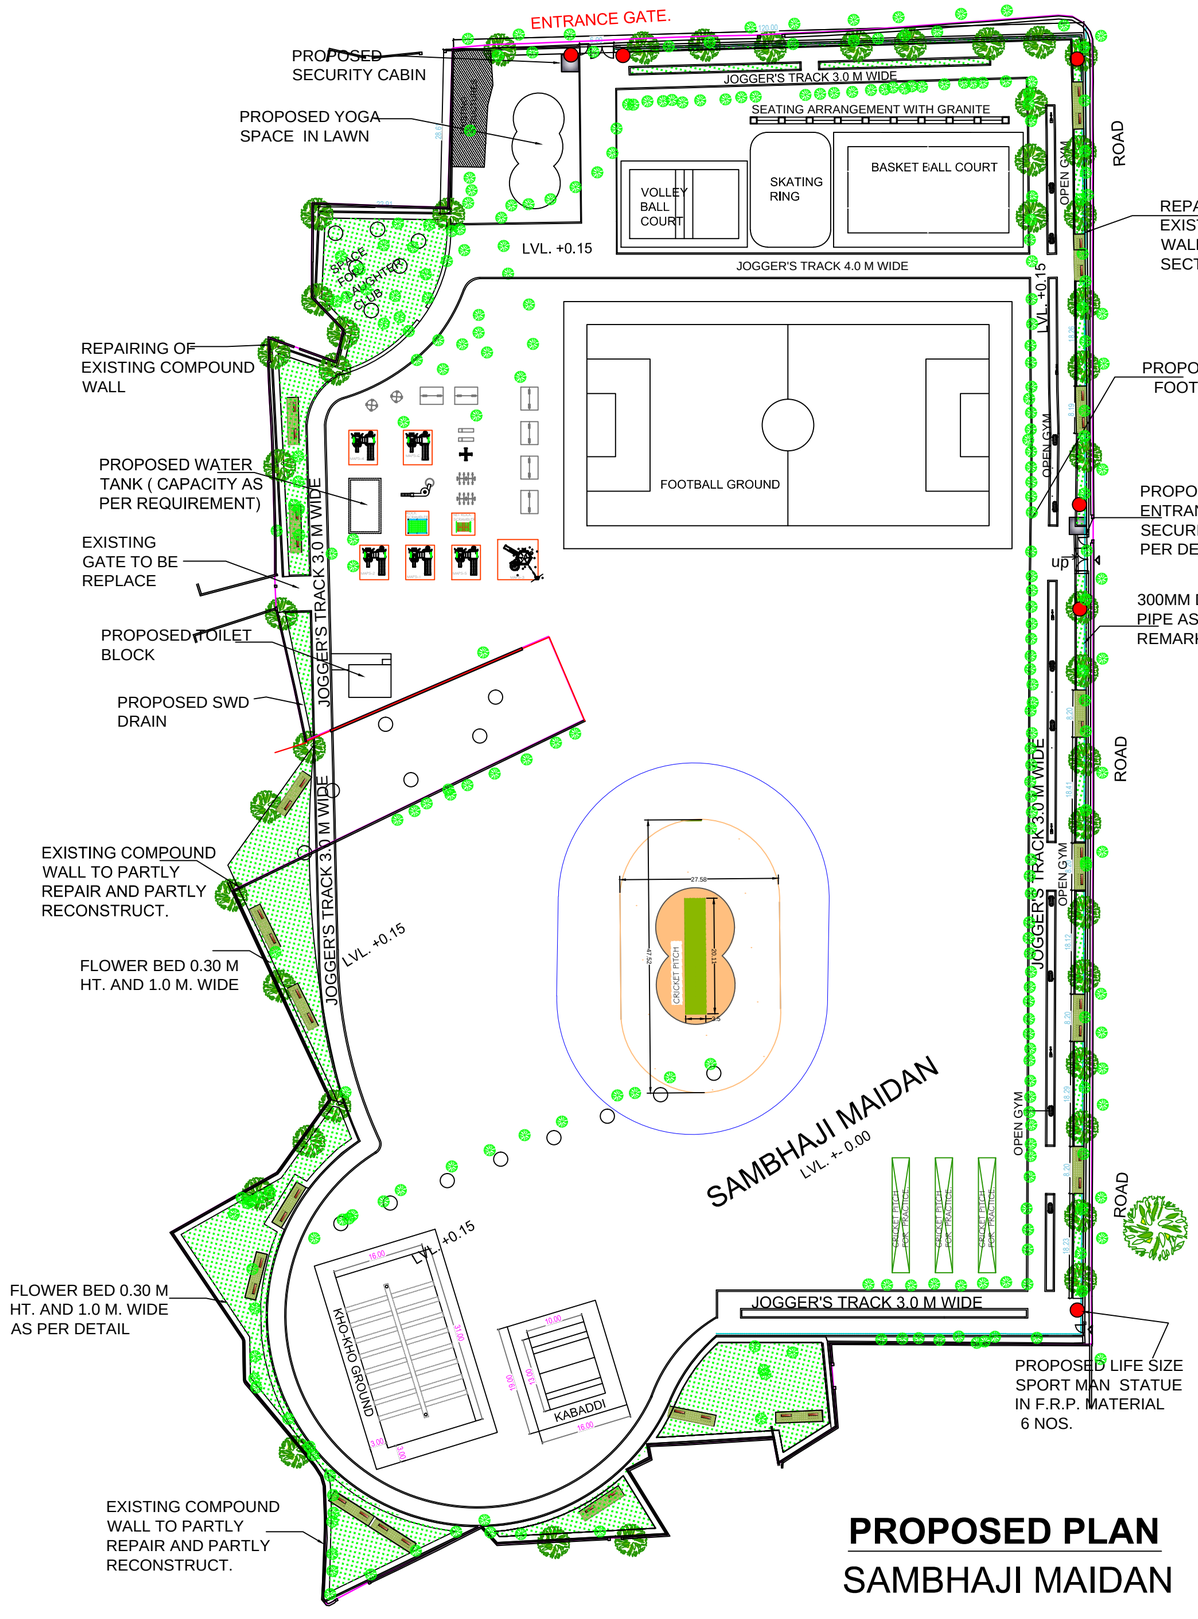

PROPOSED PLAN

SAMBHAJI MAIDAN

DESIGN FEATURES

1) WALKING/ JOGGING TRACK .

2) DECORATIVE ENTRANCE GATE.

3) PLANTATION OF TREES ALONG WITH COMPOUND WALL.

6) LIGHTING TO BE REDESIGNED.

7) CHILDREN PLAY AREA AND OPEN GYM AREA TO BE MODIFIED.

8) SPACE FOR YOGA AREA TO BE INCLUDED.

9) CRICKET PITCH, KABBADI PITCH, KHO-KHO PITCH, BADMINTON COURT, VOLLYBALL COURT,

10) SKETING RING.

11) SEATING AREA

12 LAUGHTER CLUB.

PROJECT:

PROPOSED PLAY GROUND DEVELOPMENT PLAN OF SAMBAJI MAIDAN AT T WARD MULUND(E)

DESCRIPTION :

PROPOSED PLAY GROUND PLAN

SCALE - 1 : 500

STATUS - ADVANCE COPY	DRG NO :
DATE : 26/12/2016	REV. NO. :

S.E. (ARCH.)	SR. ARCH.	DY.M.A. (GARDEN CELL)

MUNICIPAL CORPORATION OF GREATER MUMBAI