TITLE: PRIORITY SEWER TUNNEL – PHASE 2
GENERAL ARRANGEMENT
TUNNEL SHAFT S11 (SECTION)

DWG NO TCE.10255A–CV–3057–GA–31036

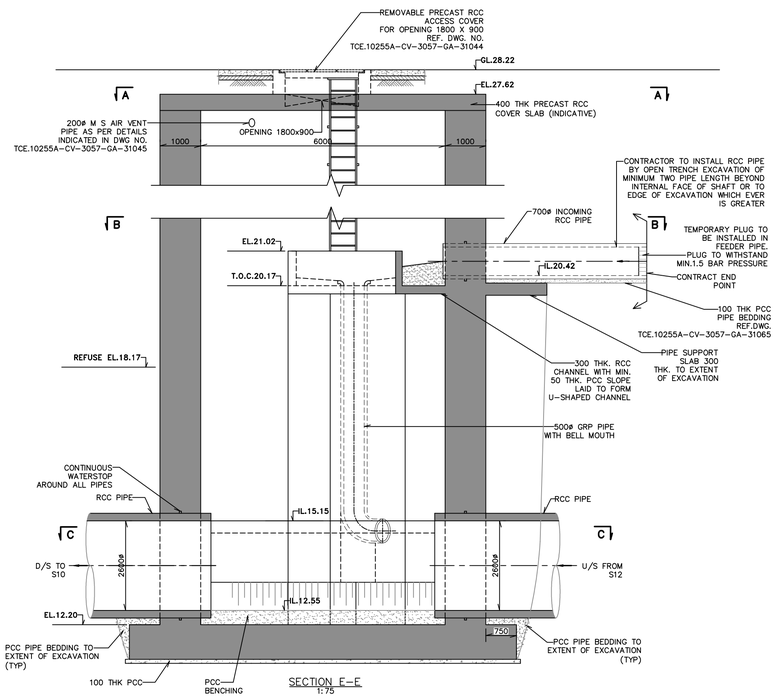

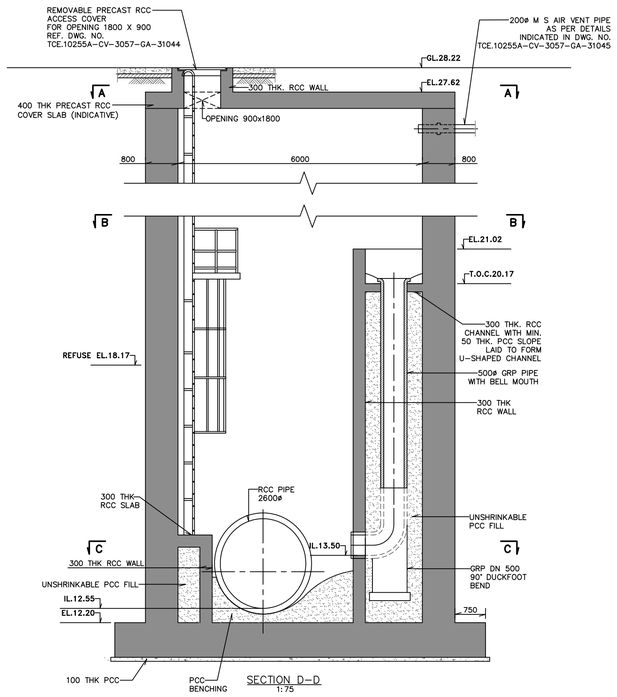

KEY PLAN

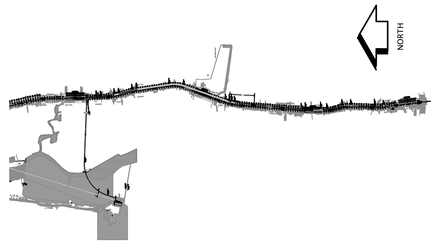

NOTES:

1. ALL DIMENSIONS ARE IN MILLIMETERS AND LEVELS ARE IN METERS UNLESS OTHERWISE INDICATED.
2. ALL CONCRETE TO BE GRADE M50 EXCEPT WHERE OTHERWISE STATED.
3. SHAFTS ARE TO BE MADE WATER TIGHT.
4. SEWER GRADIENTS TO BE MAINTAINED ACROSS MANHOLE.
5. SHAFT INTERNAL DIAMETER GIVEN IS THE MINIMUM TO BE PROVIDED.
6. FINISHED GROUND LEVEL TO MATCH EXISTING ROAD LEVEL.
7. INVERT LEVELS MAY VARY SLIGHTLY DURING EXECUTION.

ISSUE		DRN	DSN	CHD	CV	EL	IC	ME		PE/PM	APPD	DATE
					CLEARED							
P1	SIGN.											
	INITIALS	MMS	CB	CB	CB			AR		SVP	SVP	08–04–2019
	REVISIONS											
P0	SIGN.											
	INITIALS	MMS	CB	CB	CB			AR		SVP	SVP	04–08–2018
	SIGN.											
	INITIALS											
	REVISIONS											
	SIGN.											
	INITIALS											
	REVISIONS											
TENDER PURPOSE ONLY

SCALE AS SHOWN

'P' (PRELIMINARY) ISSUES ARE NOT TO BE USED FOR CONSTRUCTION / FABRICATION BUT ARE ISSUED FOR LIMITED PURPOSES ONLY AS INDICATED IN THE SMALL BLOCK ABOVE THIS BLOCK.

CONSTRUCTION / FABRICATION WORK IS PERMITTED ON 'R' (RELEASED) ISSUES ONLY.

INFORMATION CONTAINED WITHIN 'HOLD' IS NOT RELEASED FOR CONSTUCTION / FABRICATION. FIELD MUST GET DESIGN OFFICE TO CLEAR 'HOLDS' IN TIME BEFORE PROCEEDING WITH ANY CONSTRUCTION / FABRICATION WORK RELATED TO 'HOLDS'.

Proprietary rights of the information contained herein belong to TCE. This information is intended to be used for the mentioned purpose/project only. In case of misuse of information and any claim arising thereof, cost and consequence will be on the party misusing the information.

FILE NAME : TCE.10255A–CV–3057–GA–31036

MUNICIPAL CORPORATION OF GREATER MUMBAI

MUMBAI SEWAGE DISPOSAL PROJECT STAGE II–PRIORITY WORKS

PRIORITY SEWER TUNNEL – PHASE 2
GENERAL ARRANGEMENT
TUNNEL SHAFT S11 (SECTION)

TATA CONSULTING ENGINEERS LIMITED
MUMBAI

SCALE : 1:60
DC & DISC : MUM CV

DWG NO TCE.10255A–CV–3057–GA–31036

ISSUE P1

SIZE–A1

TCE FORM NO. 091 R0

FILE NAME: F–091–Rev–R0.dwg